Sketch Plan Showing

Heritage Drive Subdivision

Lots 1-28, Block I, Plan 102133718
Lots 29-30, Block I, Plan 102206618
Lots 31-33, Block I, Plan 102263891
Parcel A (Lot 34), Plan 102326666

R.M. of Lac Pelletier No. 107, Saskatchewan

Scale 1:1000

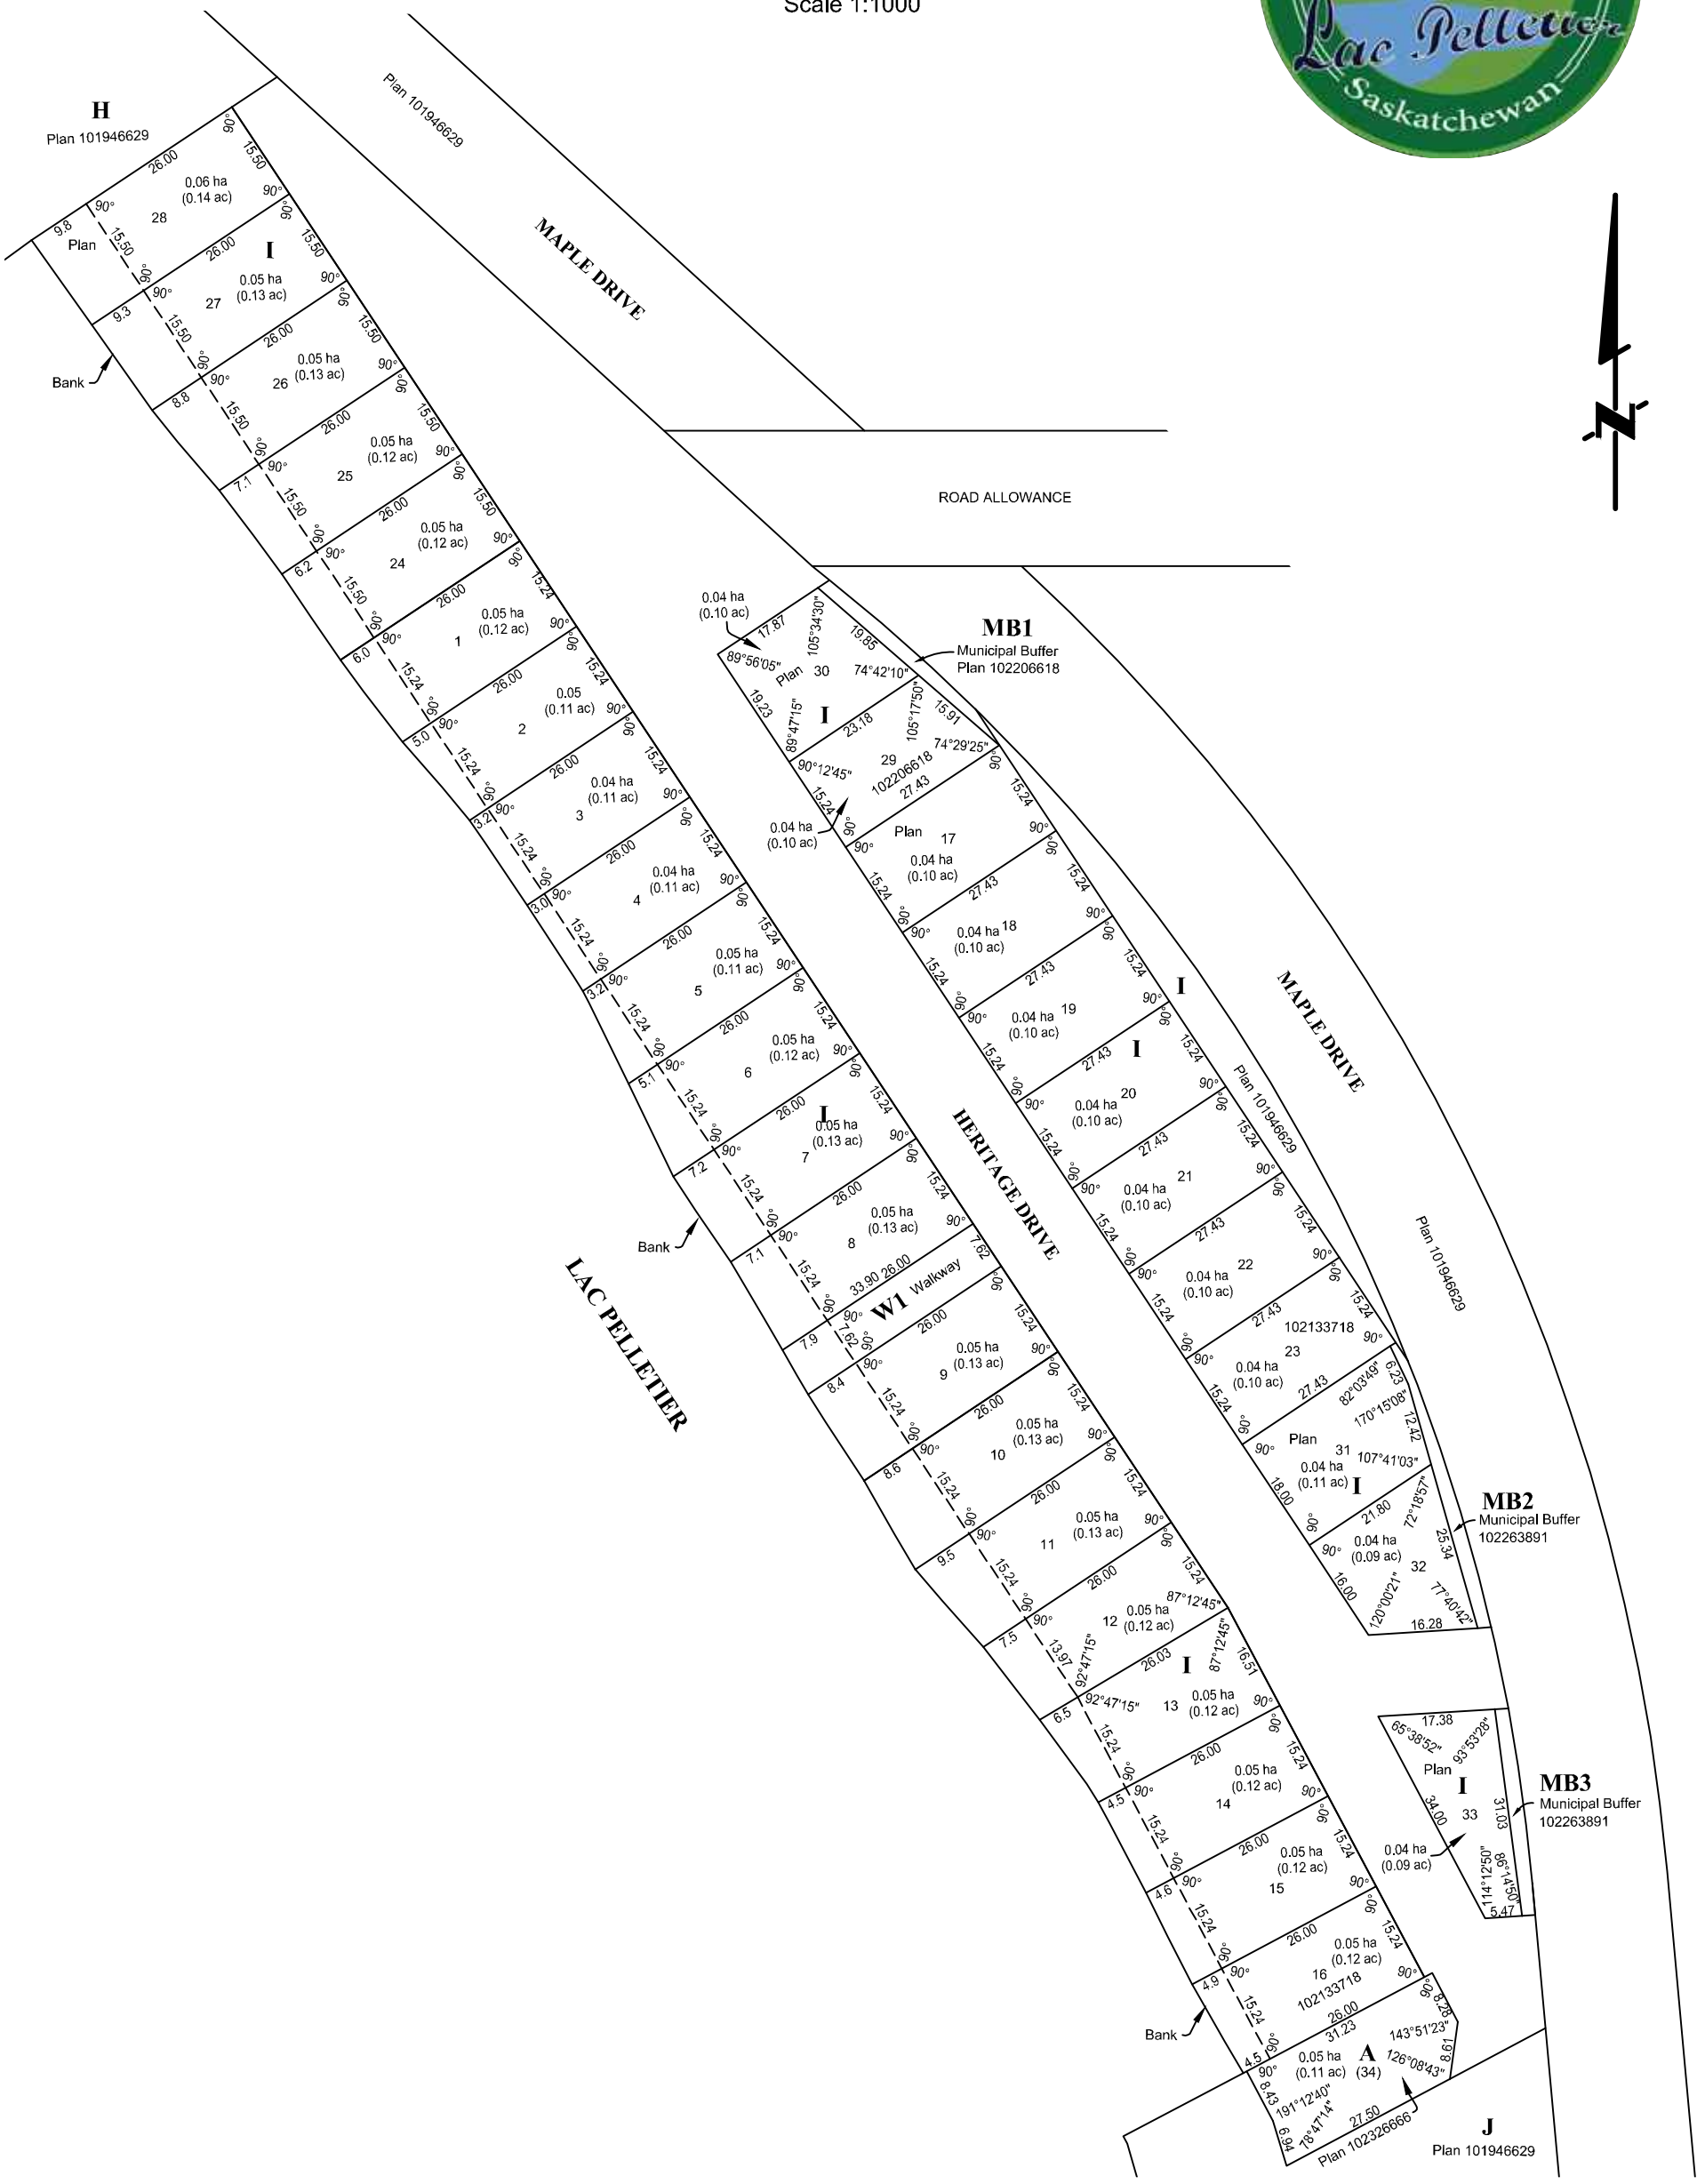

NOTES:

- Measurements are in metres and decimals thereof and are approximate.
- © 2023, GeoVerra Inc., All rights reserved.

GeoVerra Inc.
Toll Free: 1-800-465-6233
www.geoverra.com

Revision: Issued		
Plan Date: March 7, 2023	Client File No.:	REV. 0
Initials: AP-GJ	Project No: 23-00818	
File: 23-00818-002-SK_R0		